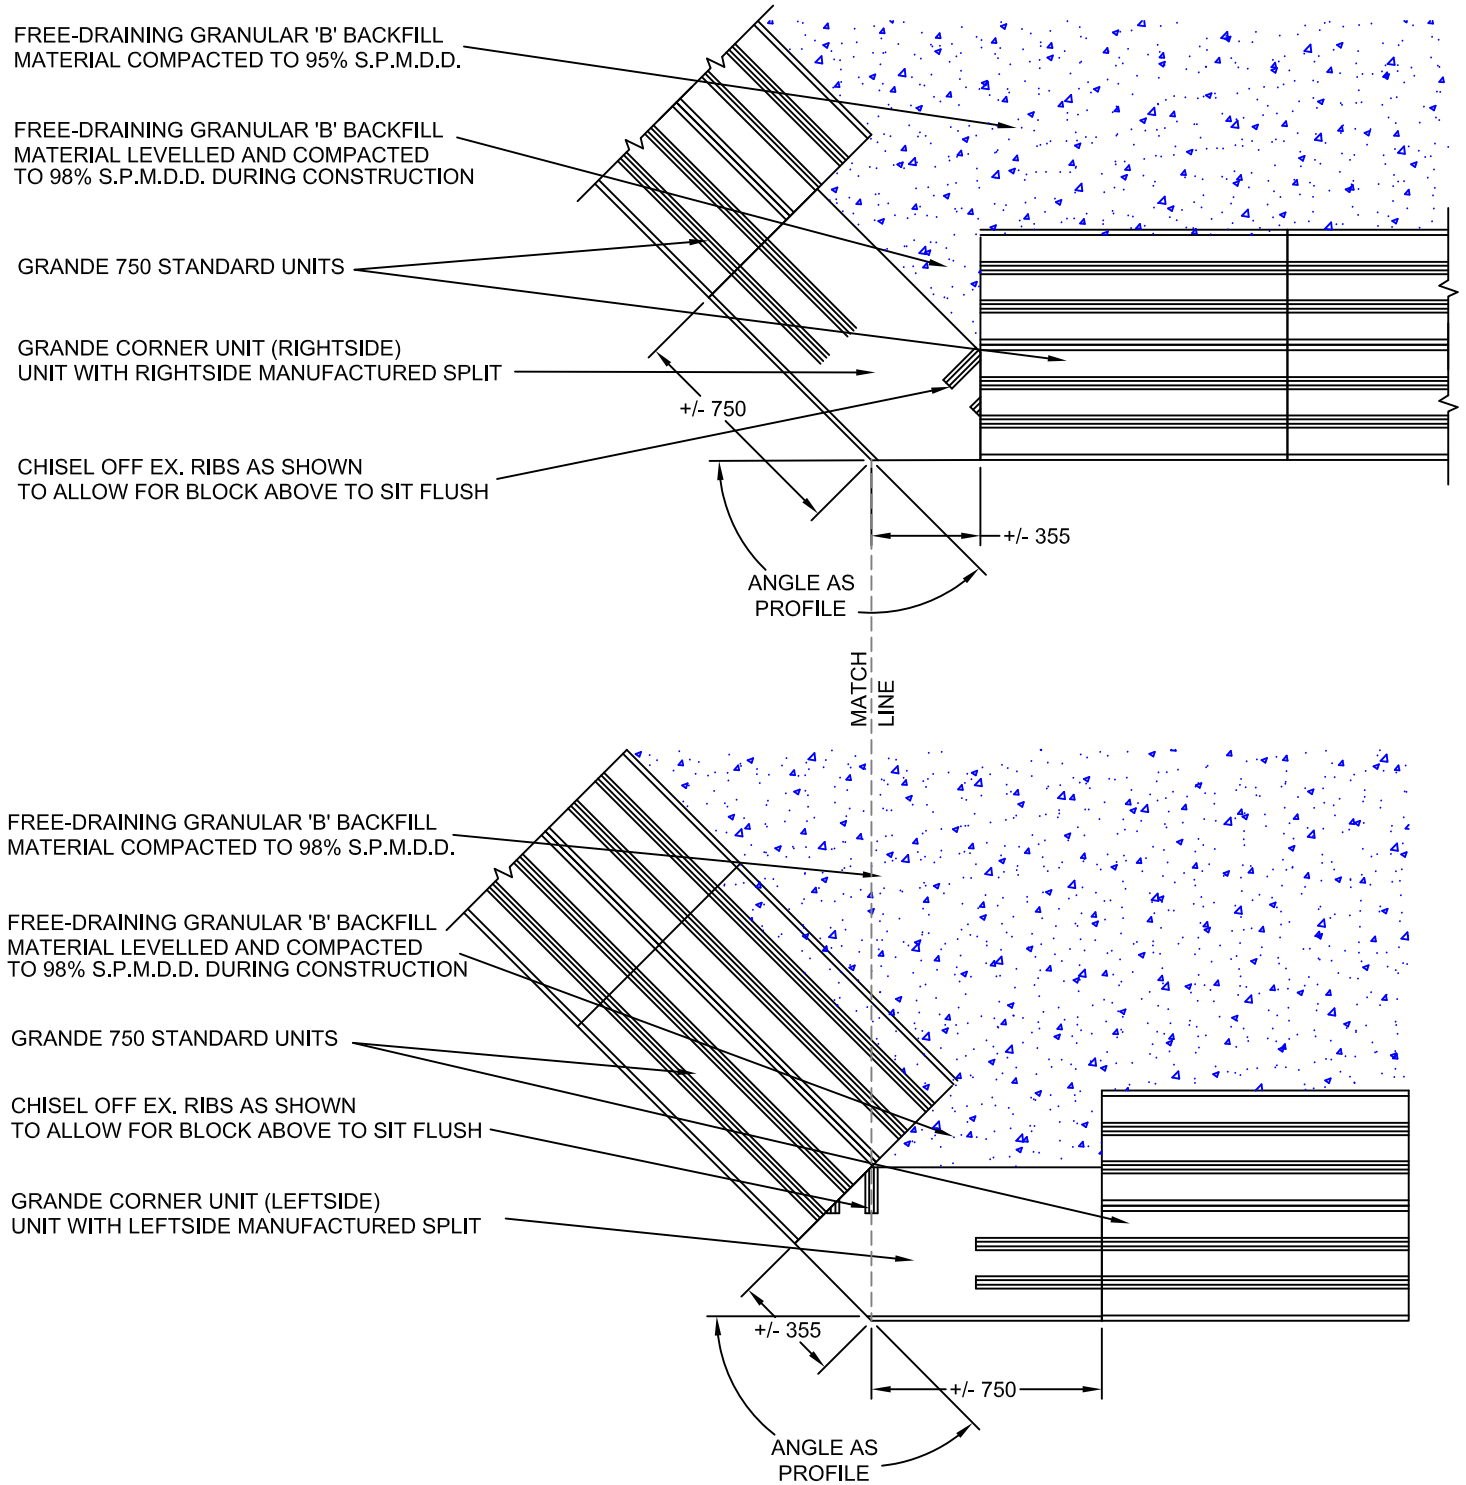

PLAN VIEW
GRANDE MULTI-DEPTH
ODD COURSE

PLAN VIEW
GRANDE MULTI-DEPTH
EVEN COURSE

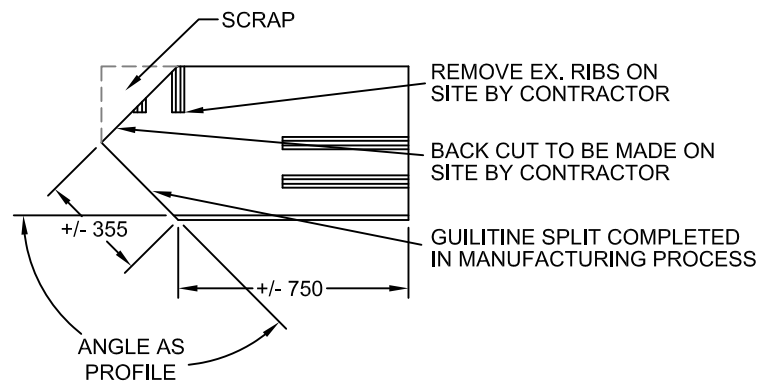

CORNER UNIT DETAILS

GENERAL NOTES:

1. FOR EXCAVATION, BASE PREPARATION, AND CONSTRUCTION DETAILS PLEASE SEE STANDARD ENGINEERING OR SITE SPECIFIC DESIGN.

2. IT IS POSSIBLE TO START ON ODD OR EVEN COURSE.

3. COURSES MUST BE ALTERED ODD...EVEN...ODD...EVEN...ETC.

4. ALMOST ANY ANGLE CAN BE ACHIEVED USING SAME PHILOSOPHY / METHODOLOGY AS SHOWN ON THIS DRAWING.

5. ALL PRODUCT NAMES AND STYLIZED REPRESENTATIONS ARE TRADEMARKS OF PERMACON PRODUCTS, OR APPROVED FOR USE BY PERMACON PRODUCTS' COMPANIES.

6. ALL PRODUCTS ILLUSTRATED ARE SUBJECT TO PATENTS AS FOLLOWS:
GRANDE - CANADA 1,307,675
- USA 4,860,505

REV.	DATE	DESCRIPTION	BY
0	NOV 03/08	ISSUED FOR CONSTRUCTION	DPS

DRAWING: GRANDE Wall
750 UNIT - OUTSIDE ANGLE
CORNER DETAIL

PROJECT: Navascape Products
GRANDE WALL
STANDARD ENGINEERING

PROJECT ENGINEER: ENGINEER

GRANDE® Wall

NAVASCAPE
BY PERMACON

DESIGN ENGINEER:
PML Peto MacCallum Ltd.
CONSULTING ENGINEERS

DRAWN BY:	CH'D BY:
DPS	

DATE: DATE

SCALE: NOT TO SCALE

FILE NAME: ON00013-4.DWG

DRAWING No.
ON00013
SHEET 4