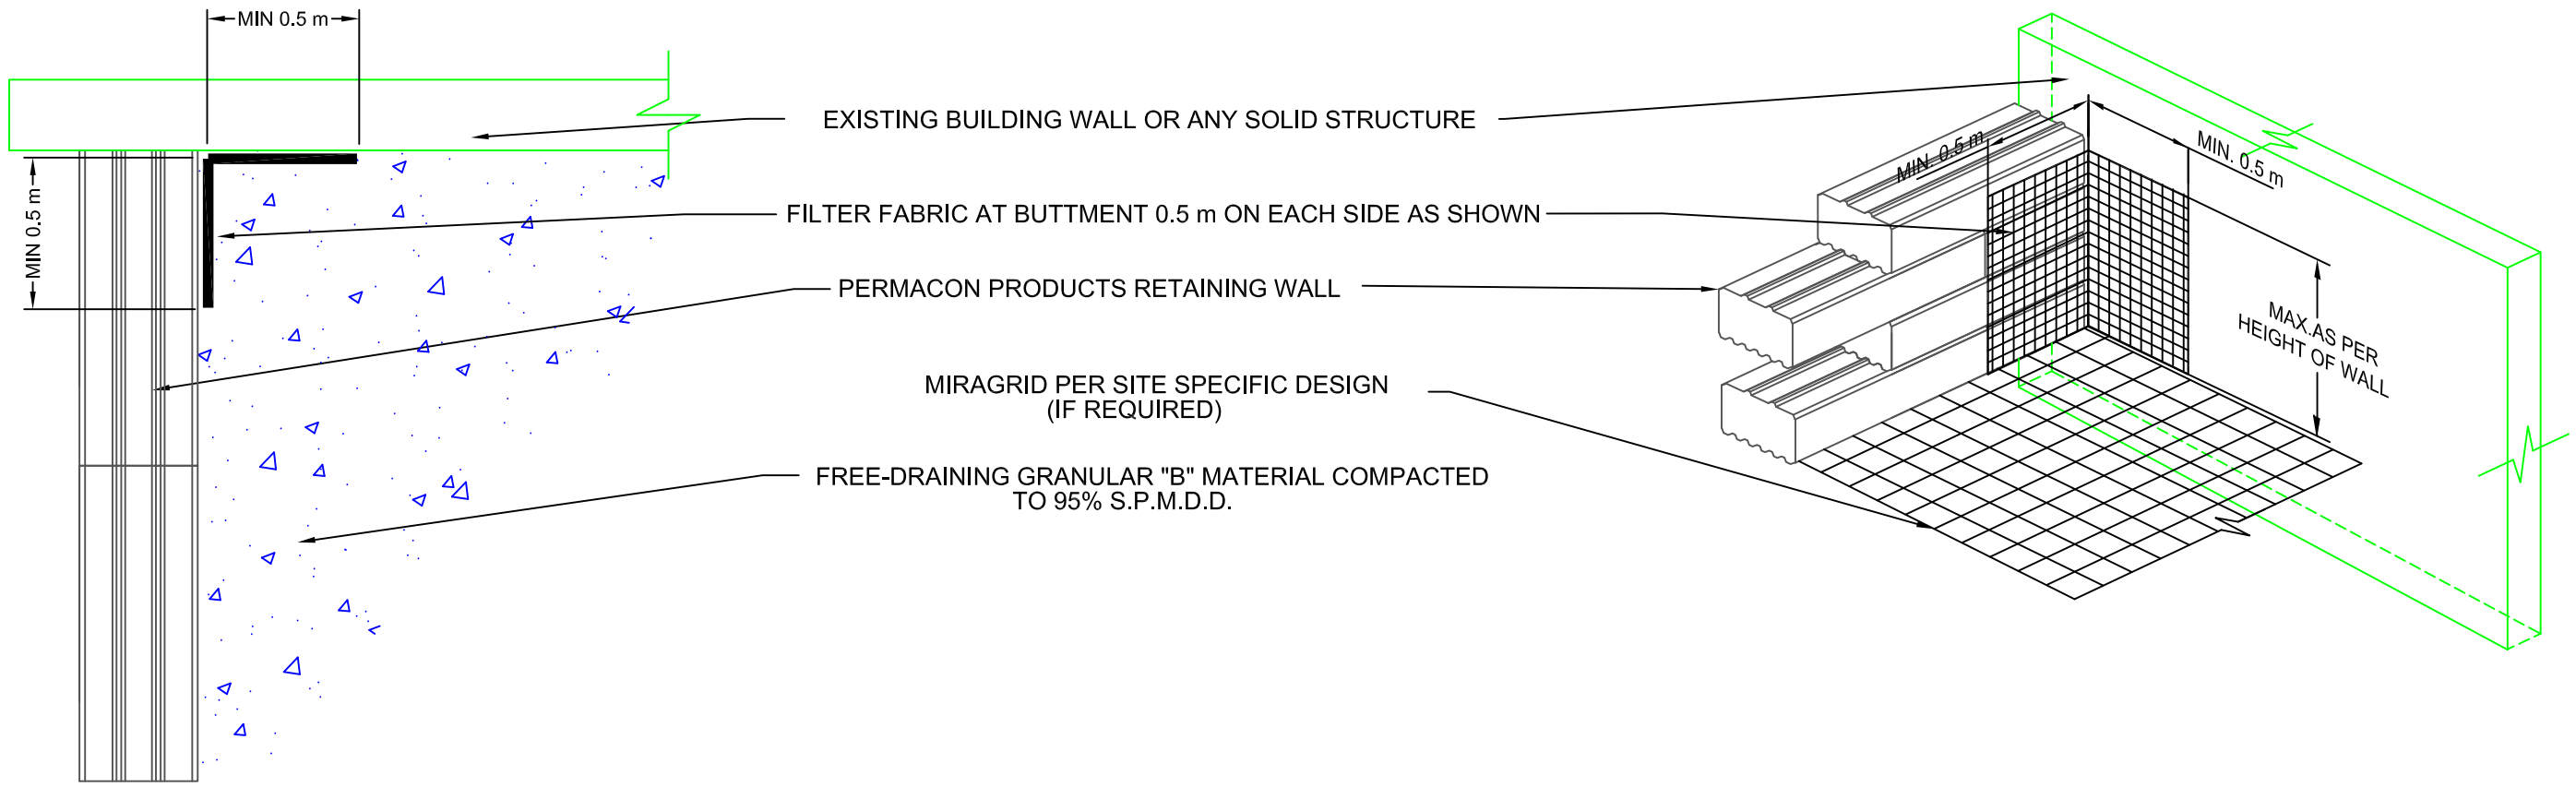

REV.	DATE	DESCRIPTION	BY
0	JAN 14/09	ISSUED FOR USE	DPS

DRAWING: RETAINING Wall
TYPICAL ABUTMENT DETAIL

PROJECT: Navascape Products
GRANDE WALL
STANDARD ENGINEERING

GRANDE® Wall

NAVASCAPE
BY PERMACON

DESIGN ENGINEER:

DRAWN BY:	CK'D BY:
DPS	

DATE: JANUARY 14, 2009

SCALE: NOT TO SCALE

FILE NAME: ABUTMENT DETAIL.DWG

DRAWING No.: ABUTMENT DETAIL