PLAN VIEW TRIPLE UNIT
Wallstone Standard
ODD COURSE

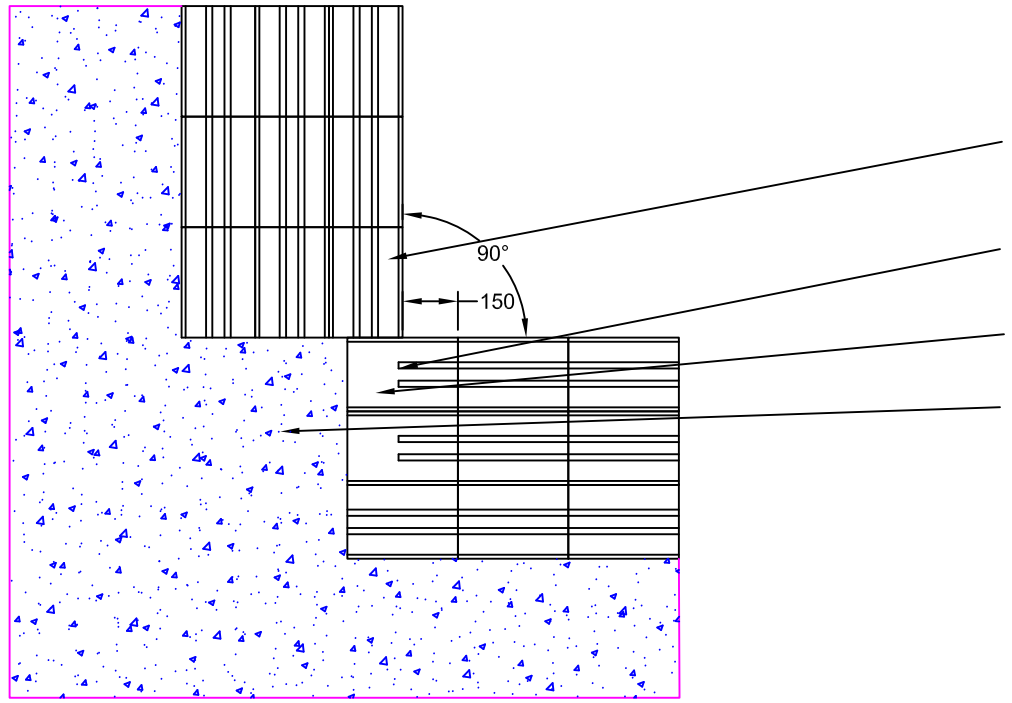

Wallstone TRIPLE UNITS

Wallstone TRIPLE UNITS REMOVE RIBS TO EXTENT OF BLOCK FACE AS SHOWN (TO BE REMOVED ON-SITE BY CONTRACTOR USING A HAMMER AND CHISEL)

APPLY LANDSCAPE ADHESIVE ON CORNER UNIT

FREE-DRAINING GRANULAR 'B' BACKFILL MATERIAL COMPACTED TO MINIMUM 98% S.P.M.D.D. BEHIND WALL

PLAN VIEW TRIPLE UNIT
Wallstone Standard
EVEN COURSE

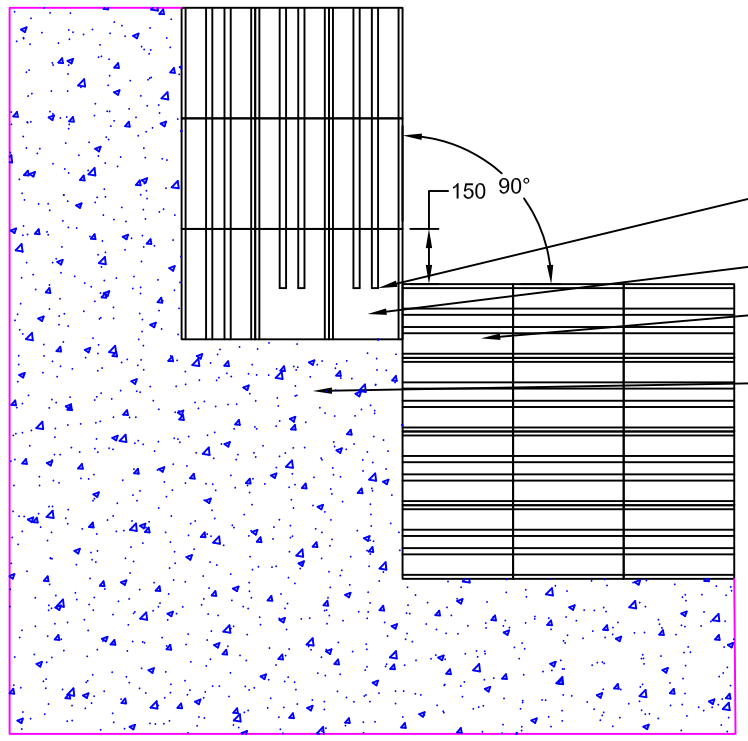

Wallstone TRIPLE UNITS REMOVE RIBS TO EXTENT OF BLOCK FACE AS SHOWN (TO BE REMOVED ON-SITE BY CONTRACTOR USING A HAMMER AND CHISEL)

APPLY LANDSCAPE ADHESIVE ON CORNER UNIT

Wallstone TRIPLE UNITS

FREE-DRAINING GRANULAR 'B' BACKFILL MATERIAL COMPACTED TO MINIMUM 98% S.P.M.D.D. BEHIND WALL

GENERAL NOTES:

1. FOR EXCAVATION, BASE PREPARATION, AND CONSTRUCTION DETAILS PLEASE SEE STANDARD ENGINEERING OR SITE SPECIFIC DESIGN.

2. IT IS POSSIBLE TO START ON ODD OR EVEN COURSE.

3. COURSES MUST BE ALTERED ODD...EVEN...ODD...EVEN...ETC.

4. ALMOST ANY ANGLE CAN BE ACHIEVED USING SAME PHILOSOPHY / METHODOLOGY AS SHOWN ON THIS DRAWING.

5. ALL PRODUCT NAMES AND STYLIZED REPRESENTATIONS ARE TRADEMARKS OF PERMACON PRODUCTS, OR APPROVED FOR USE BY PERMACON PRODUCTS' COMPANIES.

6. ALL PRODUCTS ILLUSTRATED ARE SUBJECT TO PATENTS AS FOLLOWS:
   Wallstone - CANADA 1,307,675
   - USA 4,860,505

7. THE APPLICABILITY OF THESE RETAINING WALL SECTIONS MUST BE REVIEWED ON A SITE SPECIFIC BASIS BY A QUALIFIED PROFESSIONAL ENGINEER.

REV.	DATE	DESCRIPTION	BY
0	SEPT 7/10	ISSUED FOR CONSTRUCTION	DPS

DRAWING: Wallstone Wall
TRIPLE UNIT INSIDE 90°
CORNER DETAIL

PROJECT:
PROJECT NAME
ADDRESS
CITY, PROVINCE

PROJECT ENGINEER:
ENGINEER

Wallstone™ Wall

NAVASCAPE
BY PERMACON

DESIGN ENGINEER:
PML Peto MacCallum Ltd.
CONSULTING ENGINEERS

DRAWN BY:	CH'D BY:	DRAWING No.
DPS		ON00013 SHEET 4
DATE: DATE		
SCALE: NOT TO SCALE		
FILE NAME: ON00013-4.DWG		